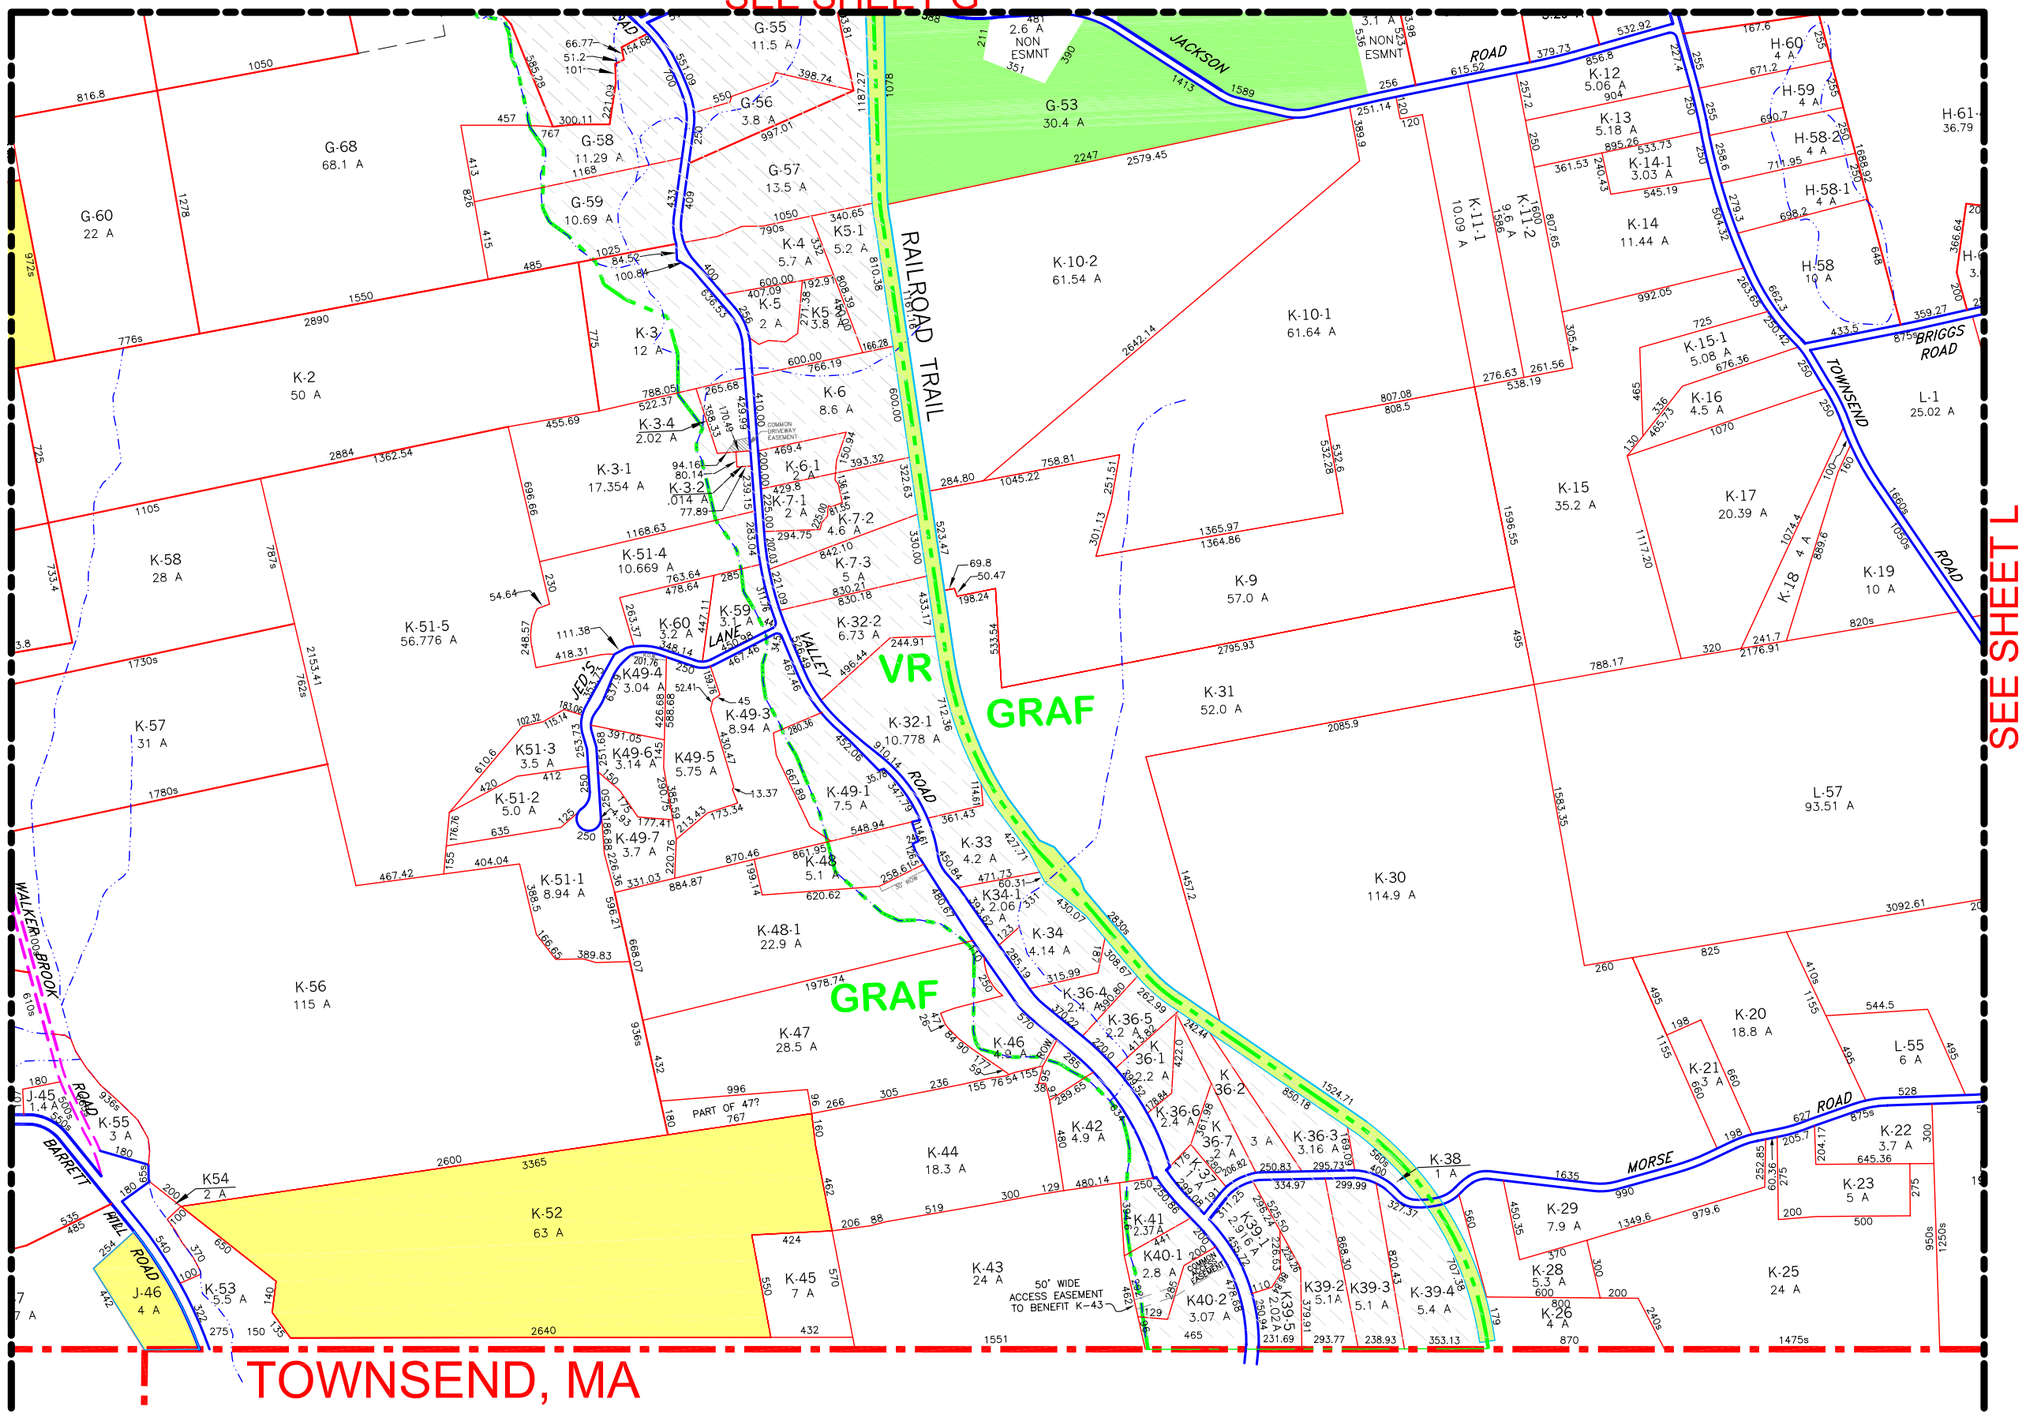

DENOTES PRIVATE CONSERVATION LANDS

DENOTES PUBLIC CONSERVATION LANDS

DENOTES TOWN LANDS

DENOTES BRONSON POTTER LAND GIFT

1600 1200 800 400 0

GRAPHIC SCALE (1"=800')

THE INFORMATION SHOWN HEREON WAS PREPARED BY BOB LAROCHELLE FROM VARIOUS PLANS, AND AERIAL PHOTOGRAPHS PROVIDED TO THE TOWN OF MASON. THE TOWN AND PREPARER ASSUME NO RESPONSIBILITY FOR THE ACCURACY OR COMPLETENESS OF THIS INFORMATION. DO NOT USE FOR DEED DESCRIPTIONS.

TAX MAP K

MASON, NEW HAMPSHIRE

SCALE: 1"=800' APRIL 2009